SITE PLAN

RACKS: 20,713
PANELS: 82,852
WATTS: 23,198,560

LEGEND:
- PROPOSED SOLAR FIELD BOUNDARY
- FLOODWAY PER FIRM
- RUNWAY PROTECTION ZONE
- 693 CONTOUR
- 695 CONTOUR
- 697 CONTOUR
- 699 CONTOUR
- CONTOURS
- OHW — OVERHEAD WIRE(S)
- FENCE, WIRE
- TREELINE
- PROPOSED 20' – 25' UTILITY POLE
- OHW — PROPOSED OVERHEAD WIRE(S)
- X — PROPOSED 6' CHAIN-LINK FENCE
- 700.0 — PROPOSED CONTOURS
- PROPOSED TOP OF POST ELEVATION
- PROPOSED INVERTER SPACE
- PROPOSED SOLAR PANEL

INVERTER SPACE ORIENTATION E/W:

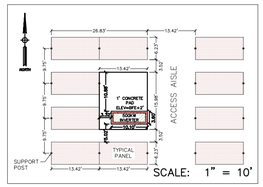

PANEL MOUNT CROSS SECTION:

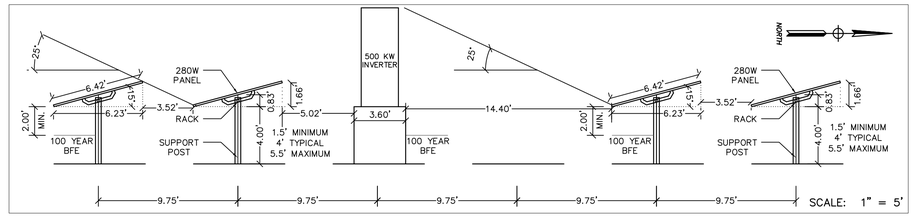

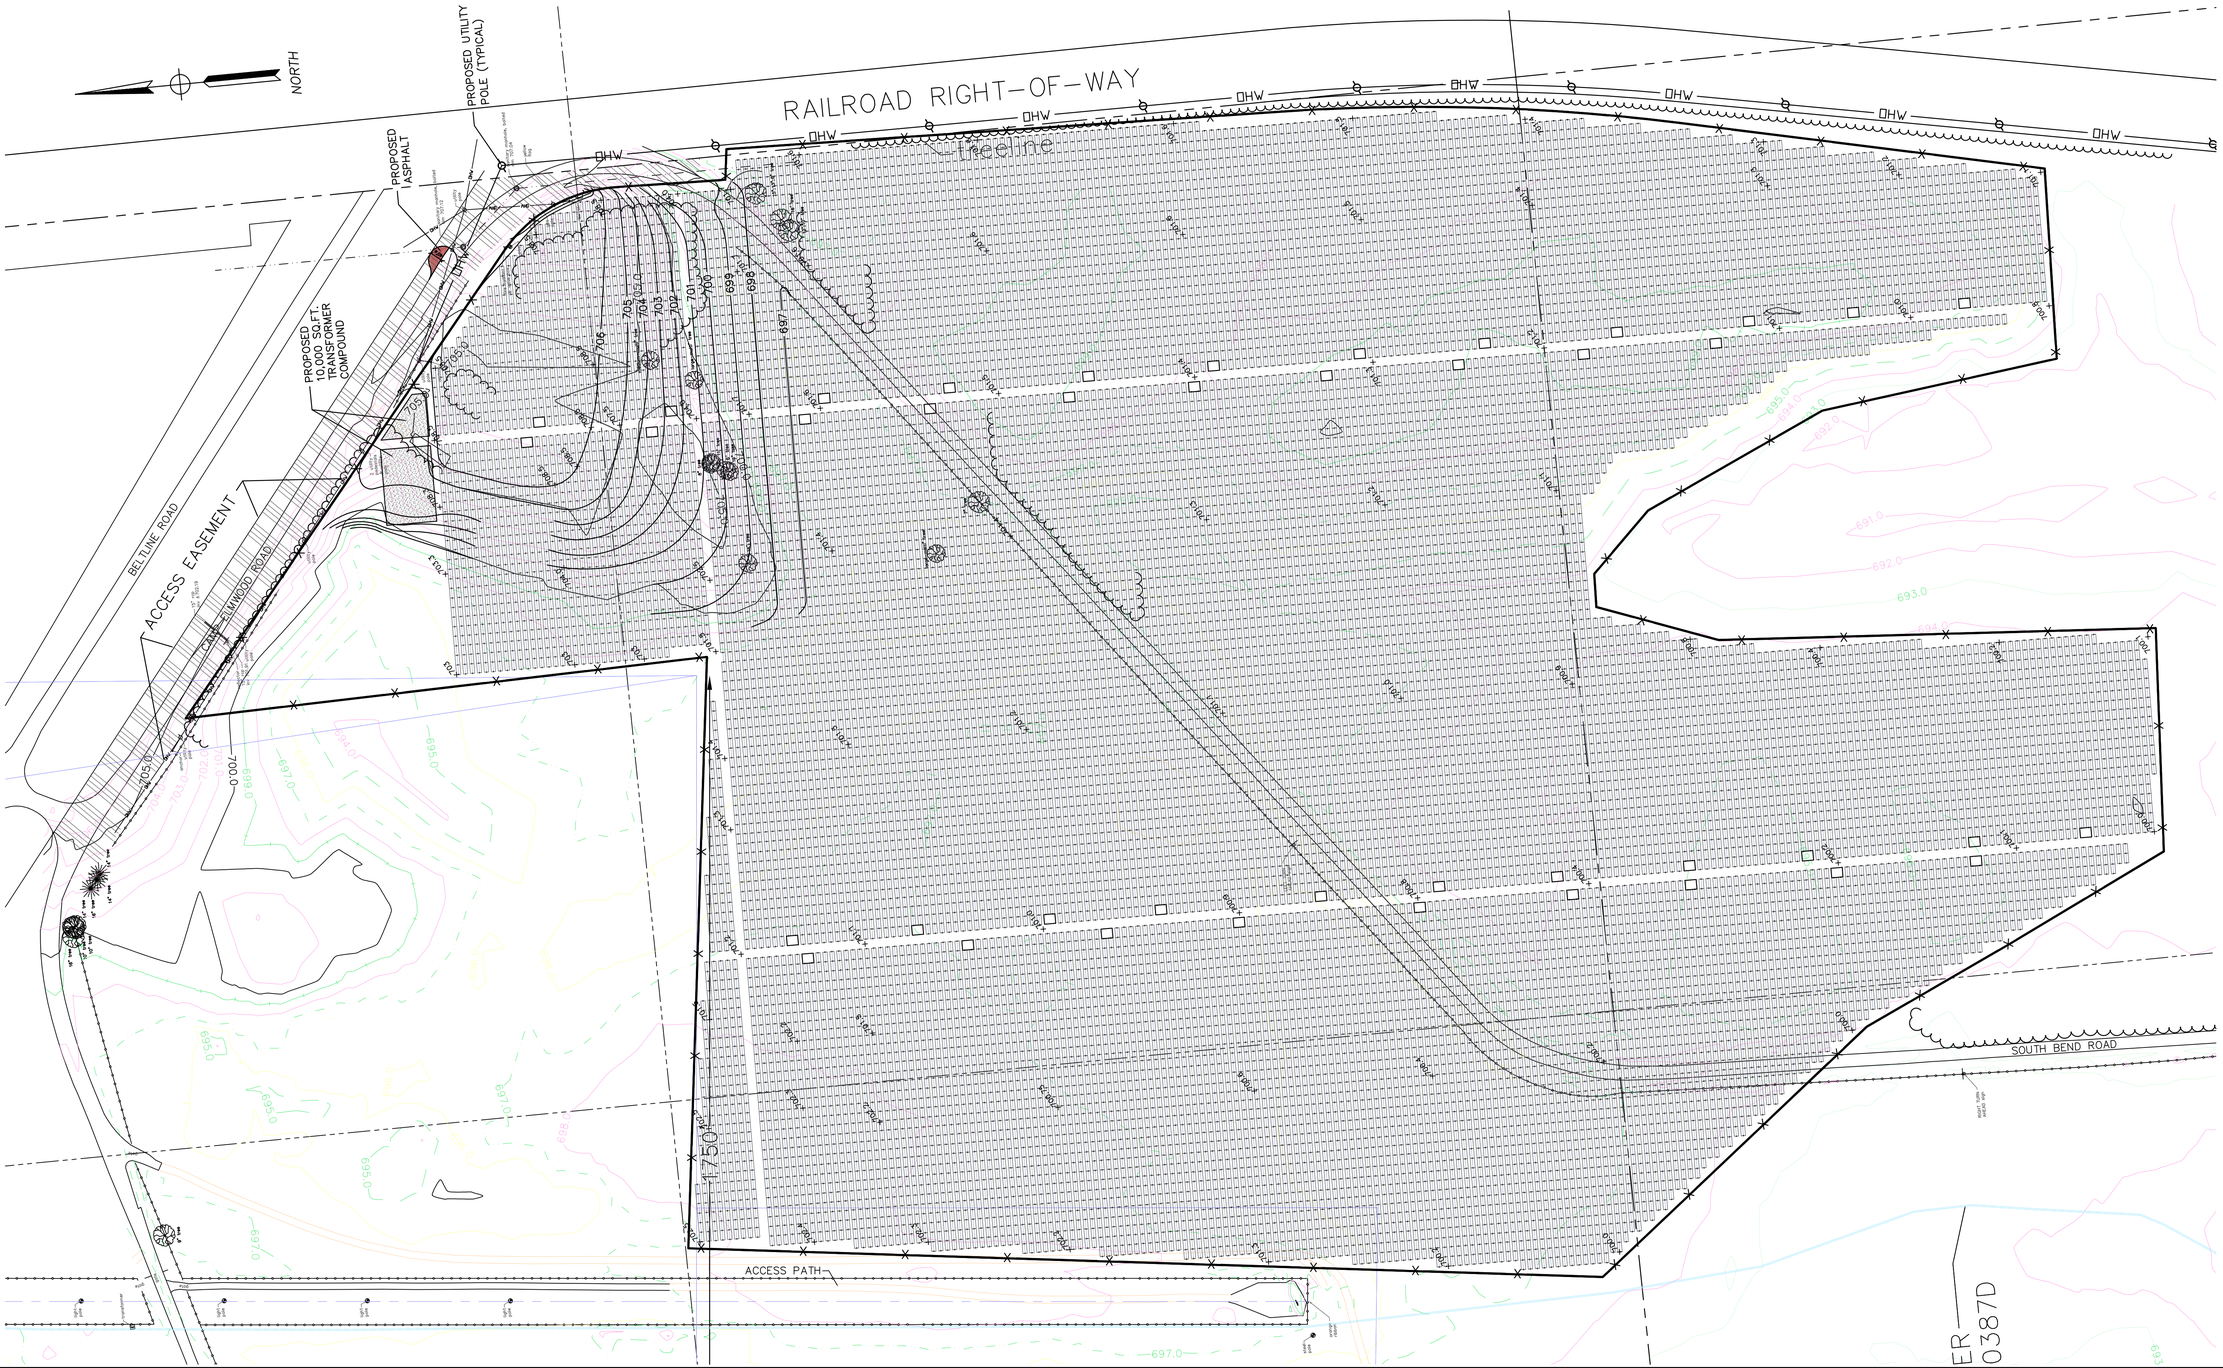

REVISIONS

DATE	DESCRIPTION	DRAWN BY

IGCONSULTING, INC.
INFRACON & GEOCON
CONSULTING CIVIL ENGINEERS, PLANNERS & LAND SURVEYORS
300 MARQUARDT DRIVE WHEELING, ILLINOIS 60090 PH. (847) 215-1133 • FAX (847) 215-1177
e-mail: ig@igconsulting.net

SITE PLAN

DESIGN: K.C.L. | DRAFTING: J.H.
SCALE: 1" = 100' | DATE: 11/10/2010

ROCKFORD SOLAR SITE

ROCKFORD, ILLINOIS

PROJECT No. 10157

1 of 1

G:\IG\10\10157\eng\10157.dwg